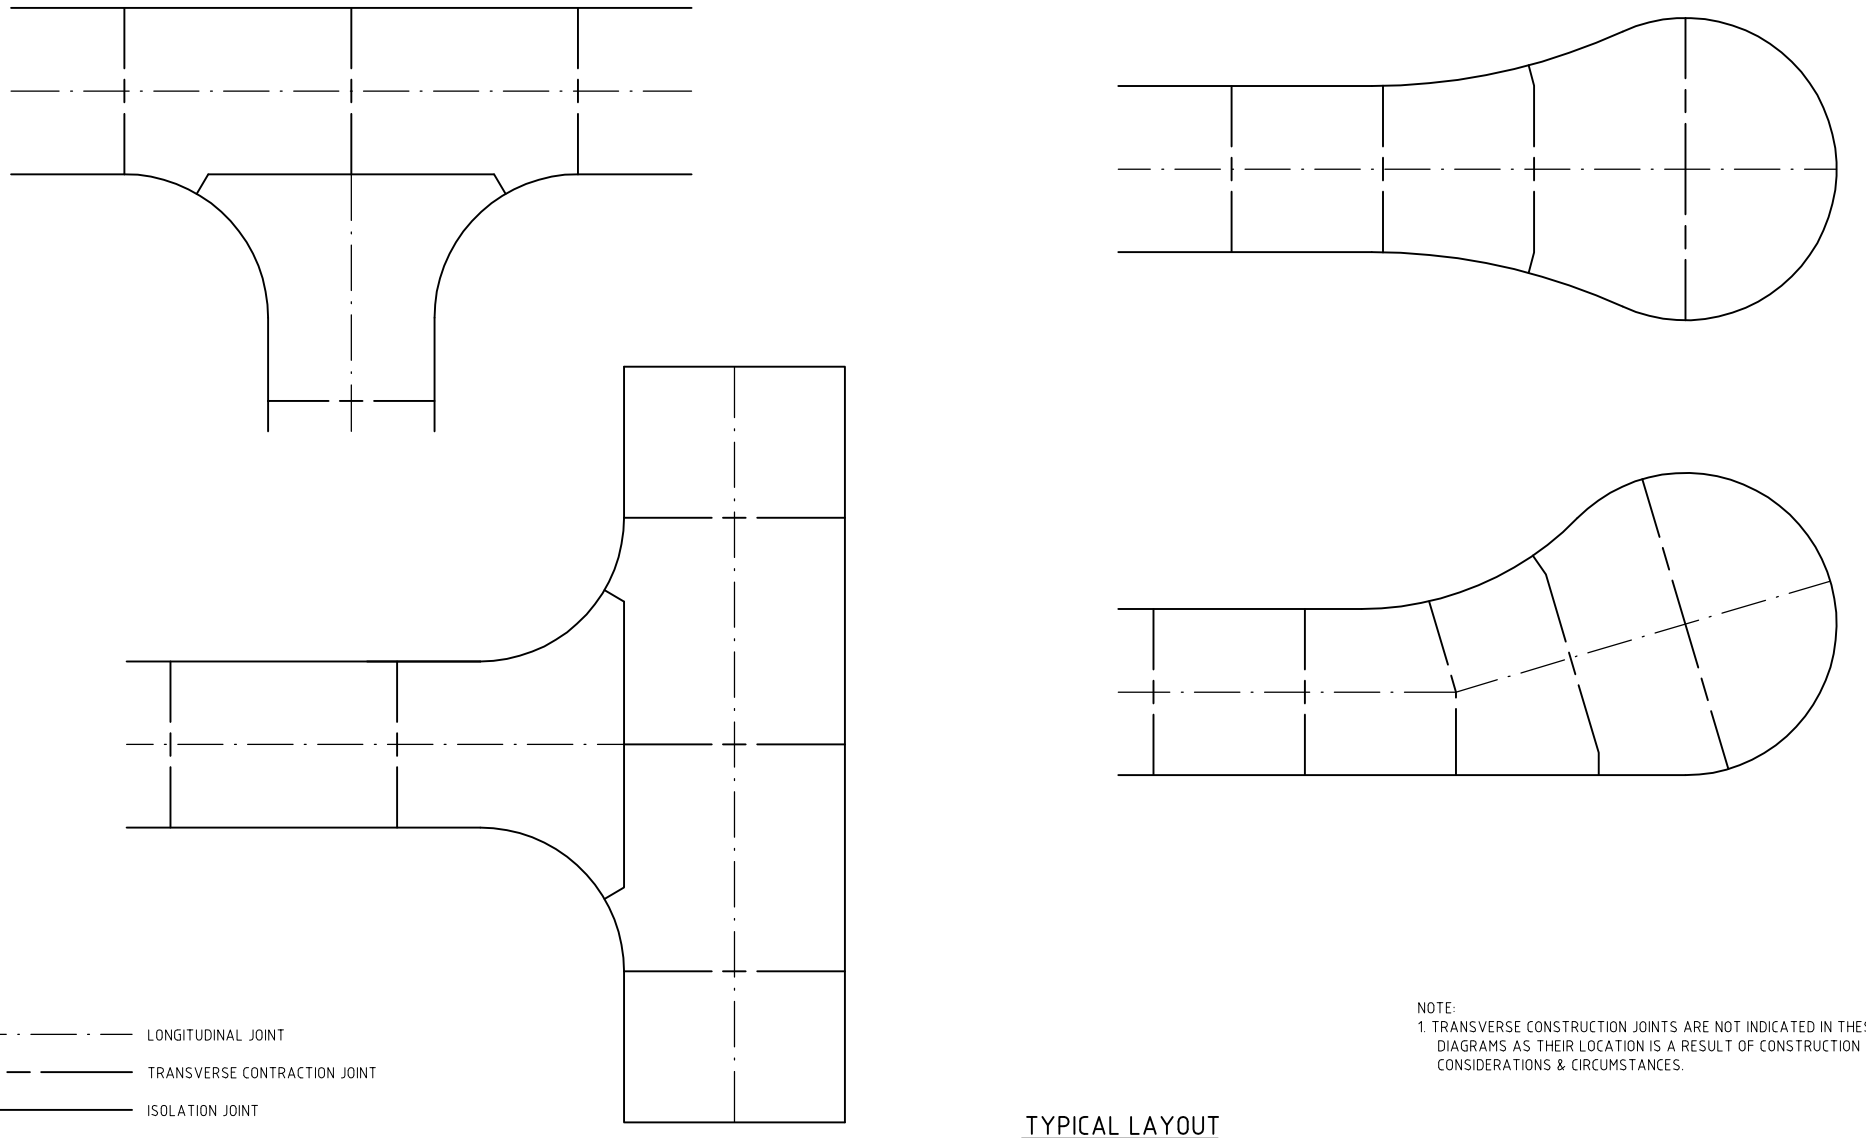

LEGEND

- LONGITUDINAL JOINT
- TRANSVERSE CONTRACTION JOINT
- ISOLATION JOINT

NOTE:
1. TRANSVERSE CONSTRUCTION JOINTS ARE NOT INDICATED IN THESE DIAGRAMS AS THEIR LOCATION IS A RESULT OF CONSTRUCTION CONSIDERATIONS & CIRCUMSTANCES.

TYPICAL LAYOUT

SCALE: 1:250

VER	APPD.	DATE	AMENDMENT
0		APR 08	REVISED AND REISSUED

REFERENCES:

APPROVED:
D Hannah
Manager Engineering Services
Date: April 2008

CITY OF GREATER GEELONG
DESIGN UNIT
ENGINEERING SERVICES

STANDARD DETAIL
REINFORCED PAVEMENT JOINTING LAYOUT

DRAWING No: CGG610

AMENDMENT: 0